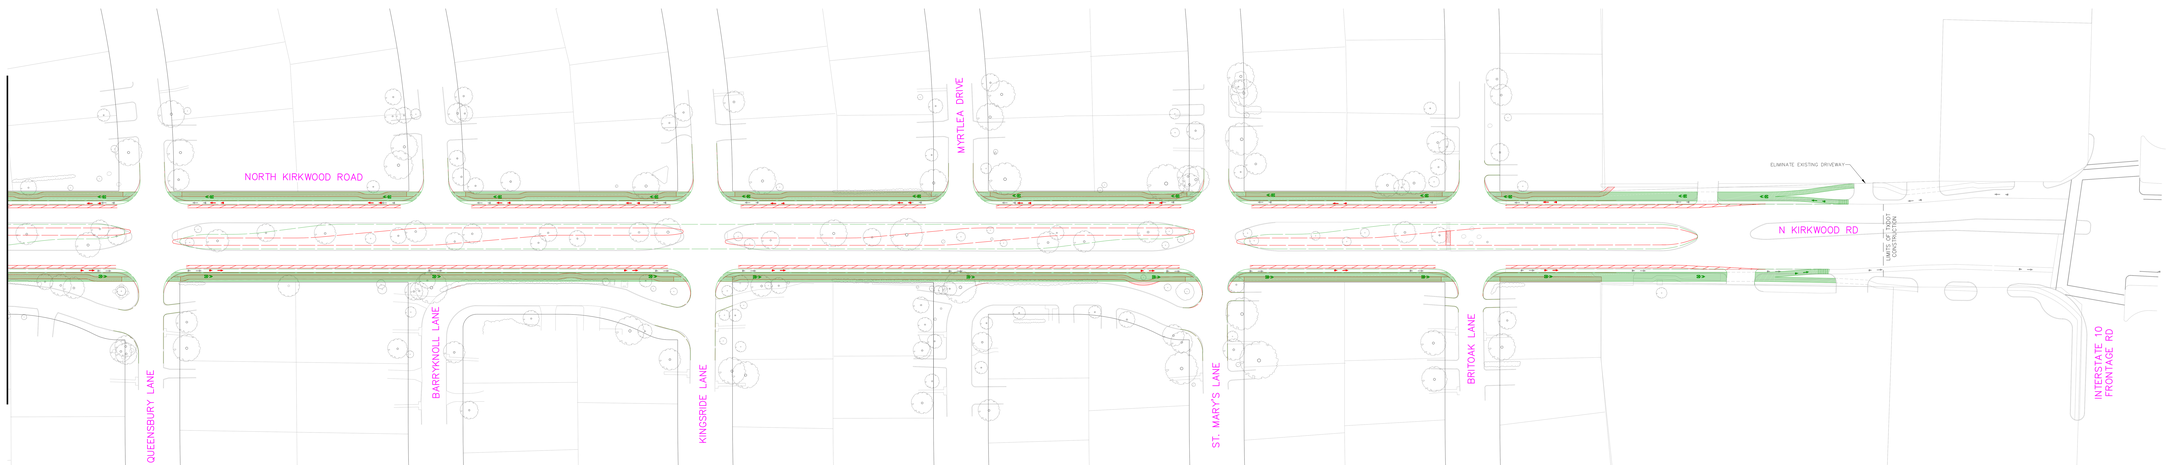

LEGEND

EXISTING

- EXISTING CONDITIONS

PUBLIC MEETING

- PROPOSED LAYOUT/PUBLIC MEETING (6-16-16)
- BIKE LANE BUFFER
- SIDEWALK

RECOMMENDED

- RECOMMENDED LAYOUT
- SHARED USE PATH

NOT FOR CONSTRUCTION

CivilTech Engineering, Inc.
21821 Telge Road
Cypress, Texas 77429
(281) 304-0200 Fax (281) 304-0210
Registration No. F-1362

NOTTINGHAM AREA DRAINAGE AND PAVING IMPROVEMENTS PROJECT
WBS No. M-000247-0001-3

SCHEMATIC EXHIBIT

Date: JAN 2017	Job: 350020	Exhibit: